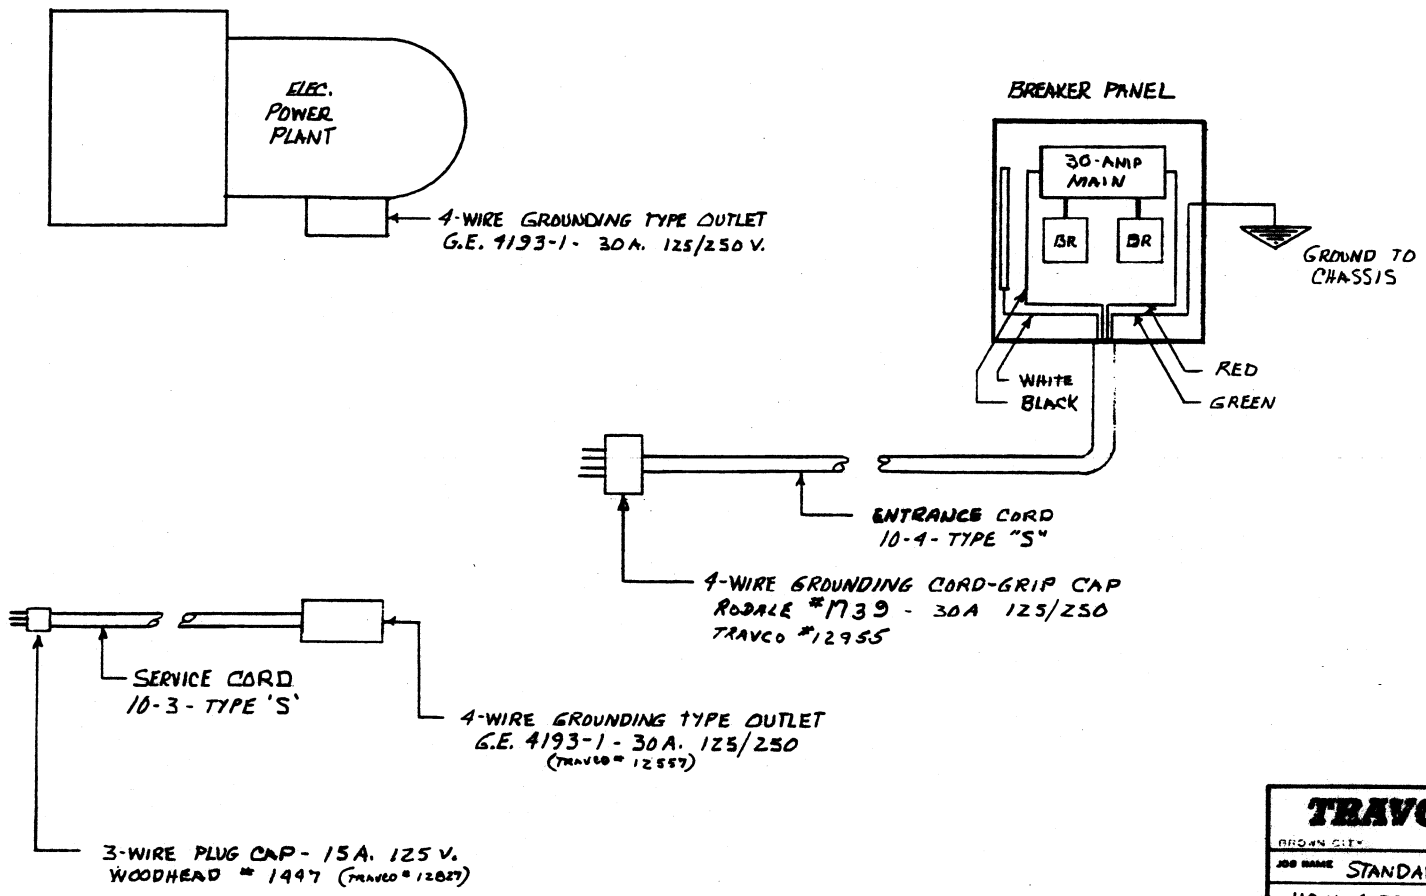

TRAVCO CORPORATION
BROWN CITY MICHIGAN

JOB NAME: STANDARD MOTOR HOME

110 V. OUTSIDE SOURCE

PART NAME: 30A SERVICE WITH POWER PLANT AND SERVICE CORD

SCALE: NONE

DRAWN BY: C-D-SMITH — DATE: 6-16-66

CHECKED BY — DATE

APPROVED BY — DATE

DRAWING NO: 12933

REVISIONS			
REV.	CHANGE	AUTHORIZED BY	DATE